




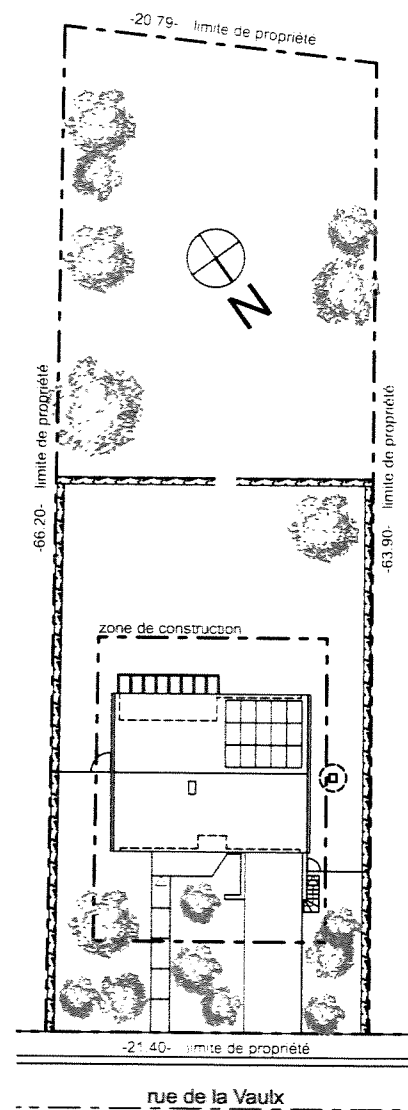


IMPLANTATION - existant
échelle 1/500e

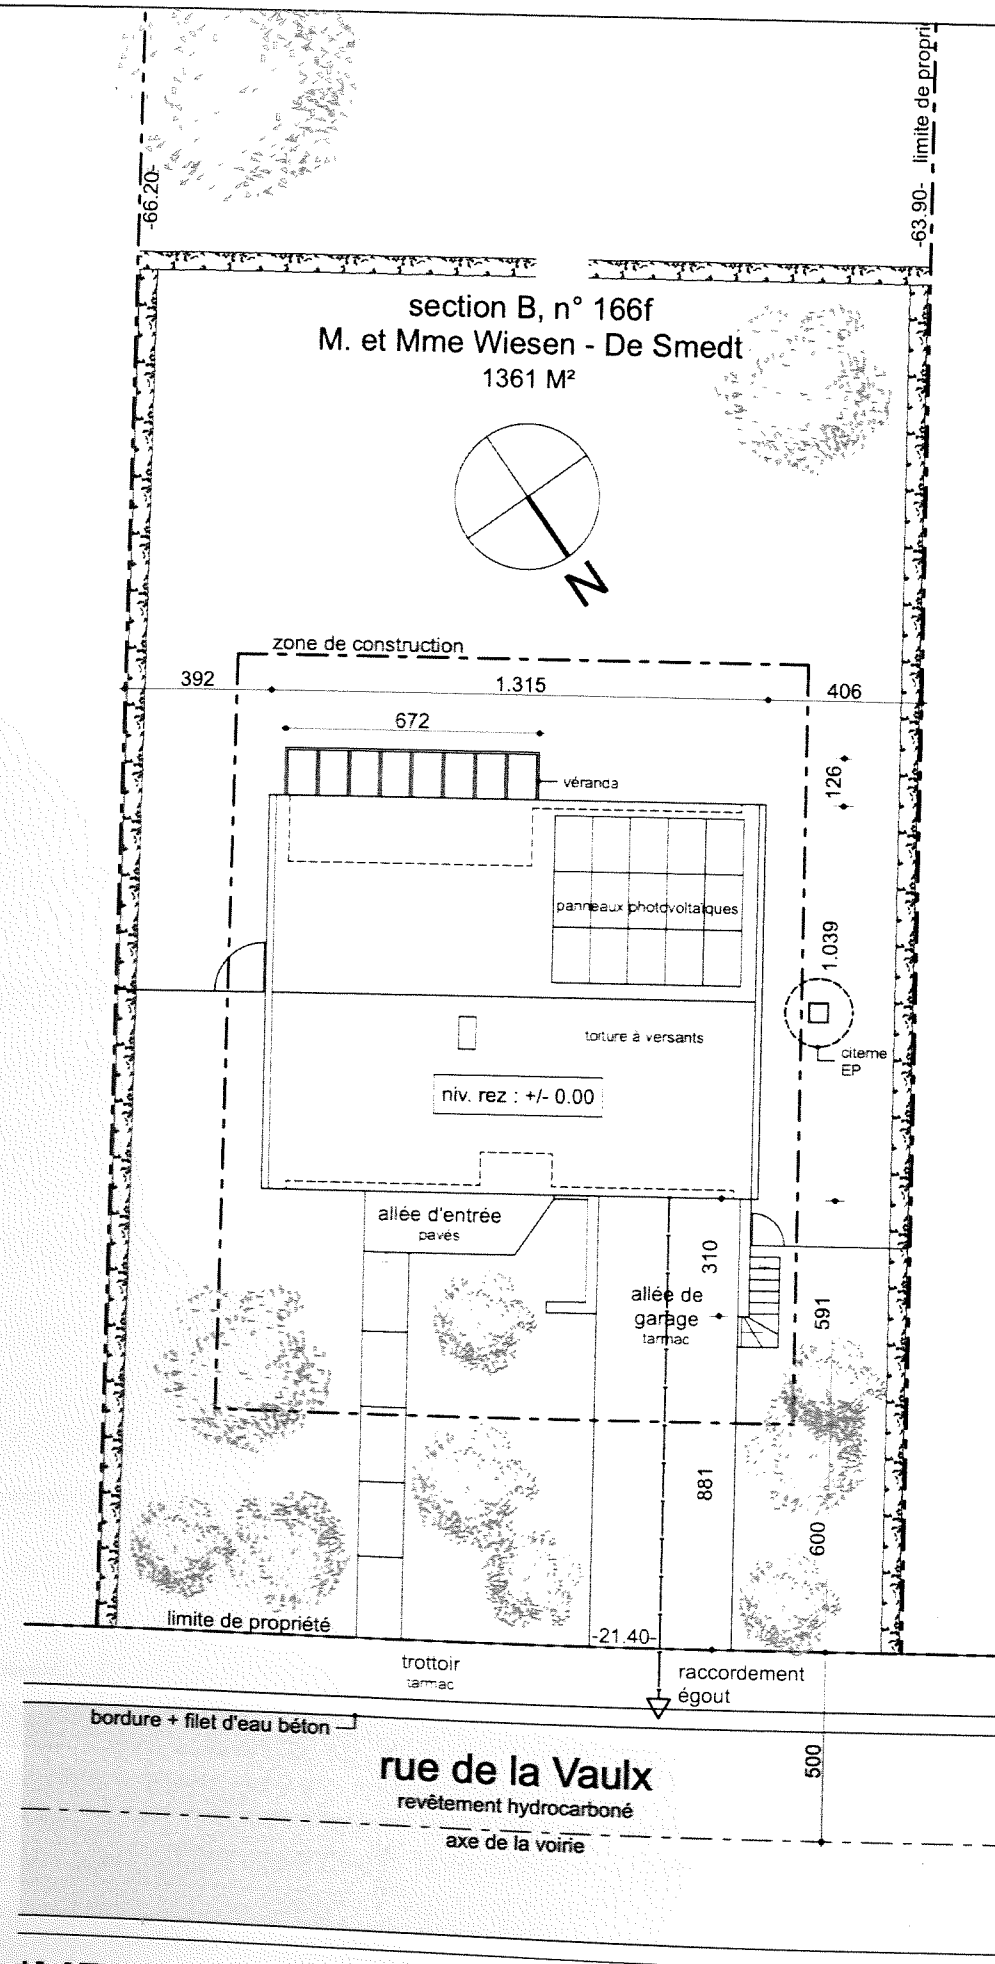

IMPLANTATION - existant
échelle 1/200e

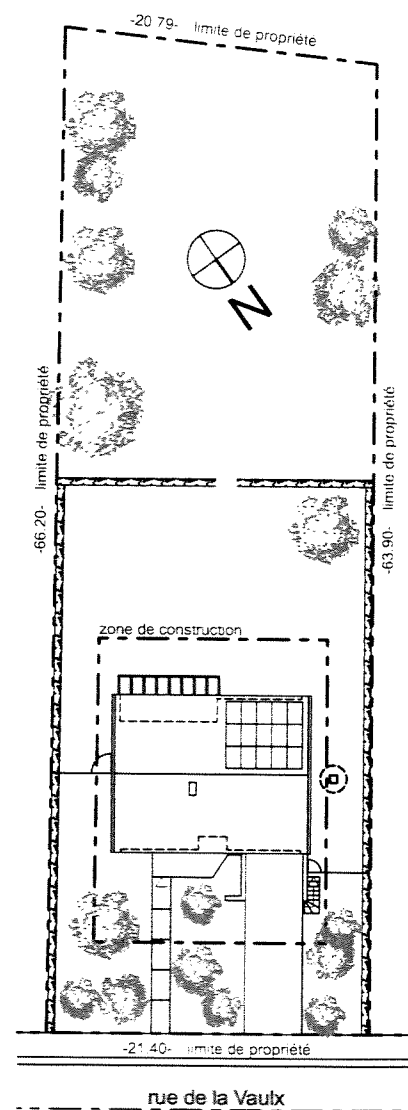

IMPLANTATION - existant
échelle 1/500e

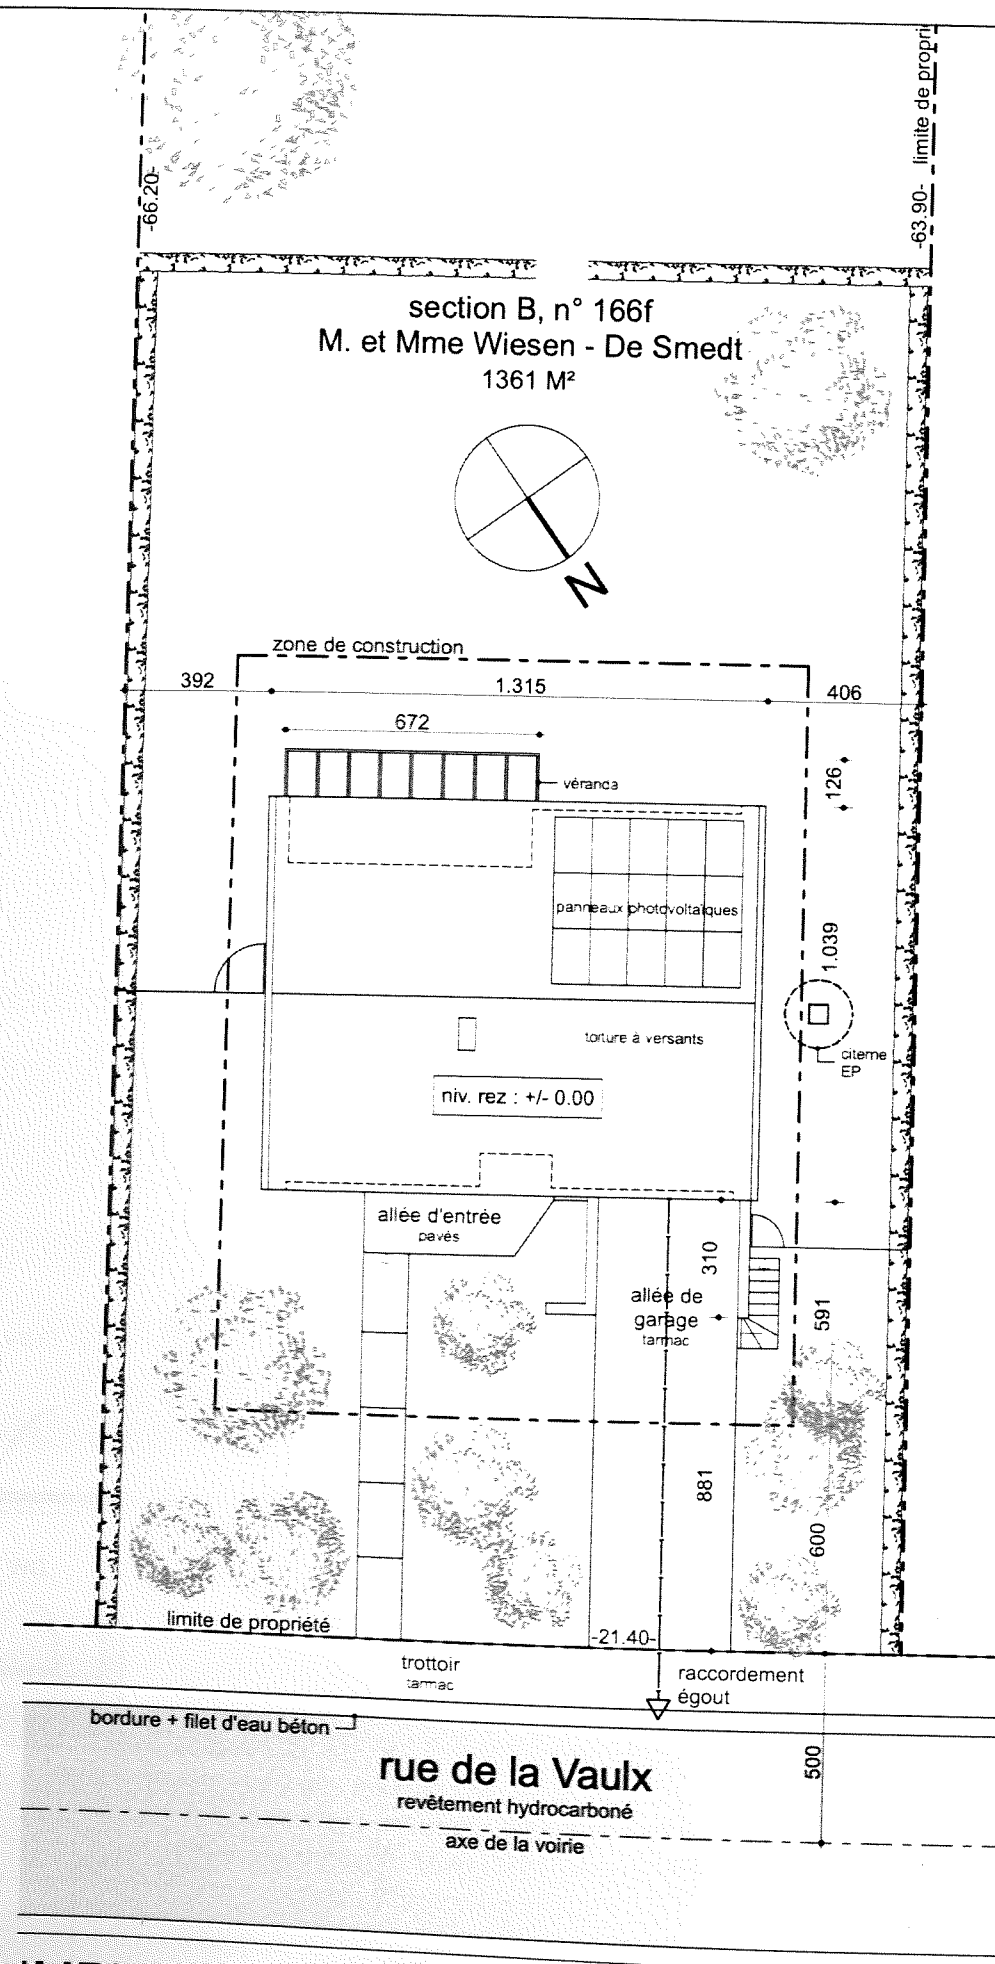

IMPLANTATION - existant
échelle 1/200e